ADDITION - 1,000 SF

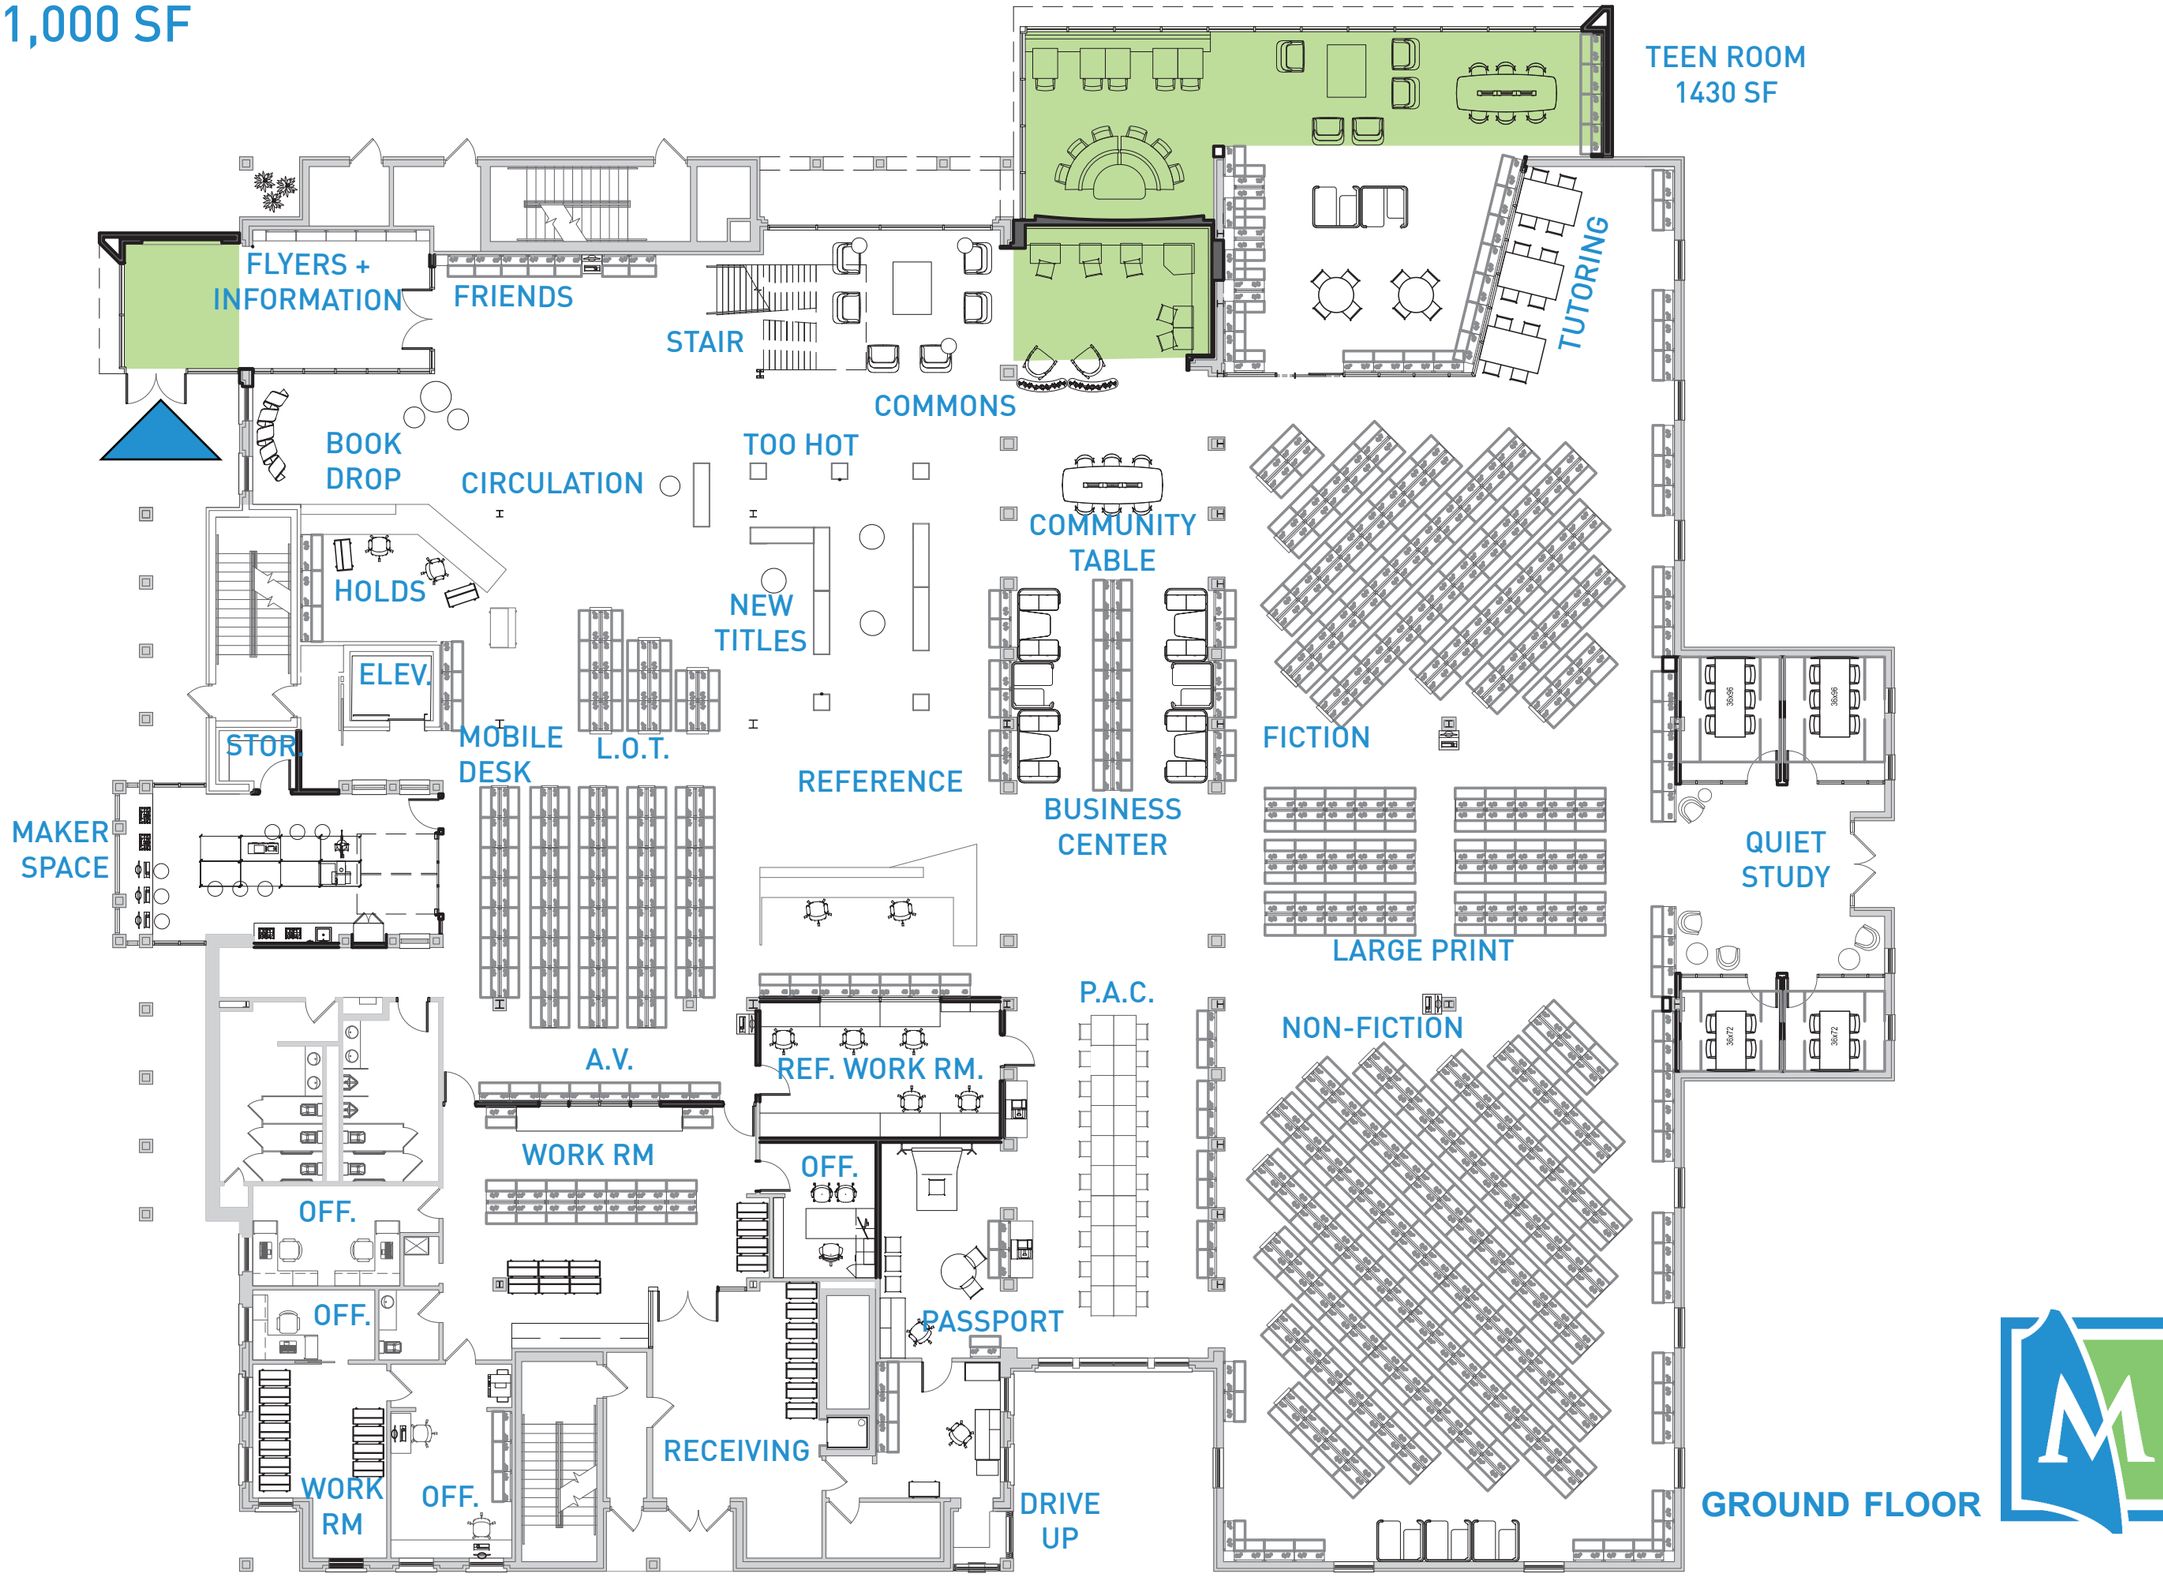

GROUND FLOOR