ADDITION - 1,800 SF

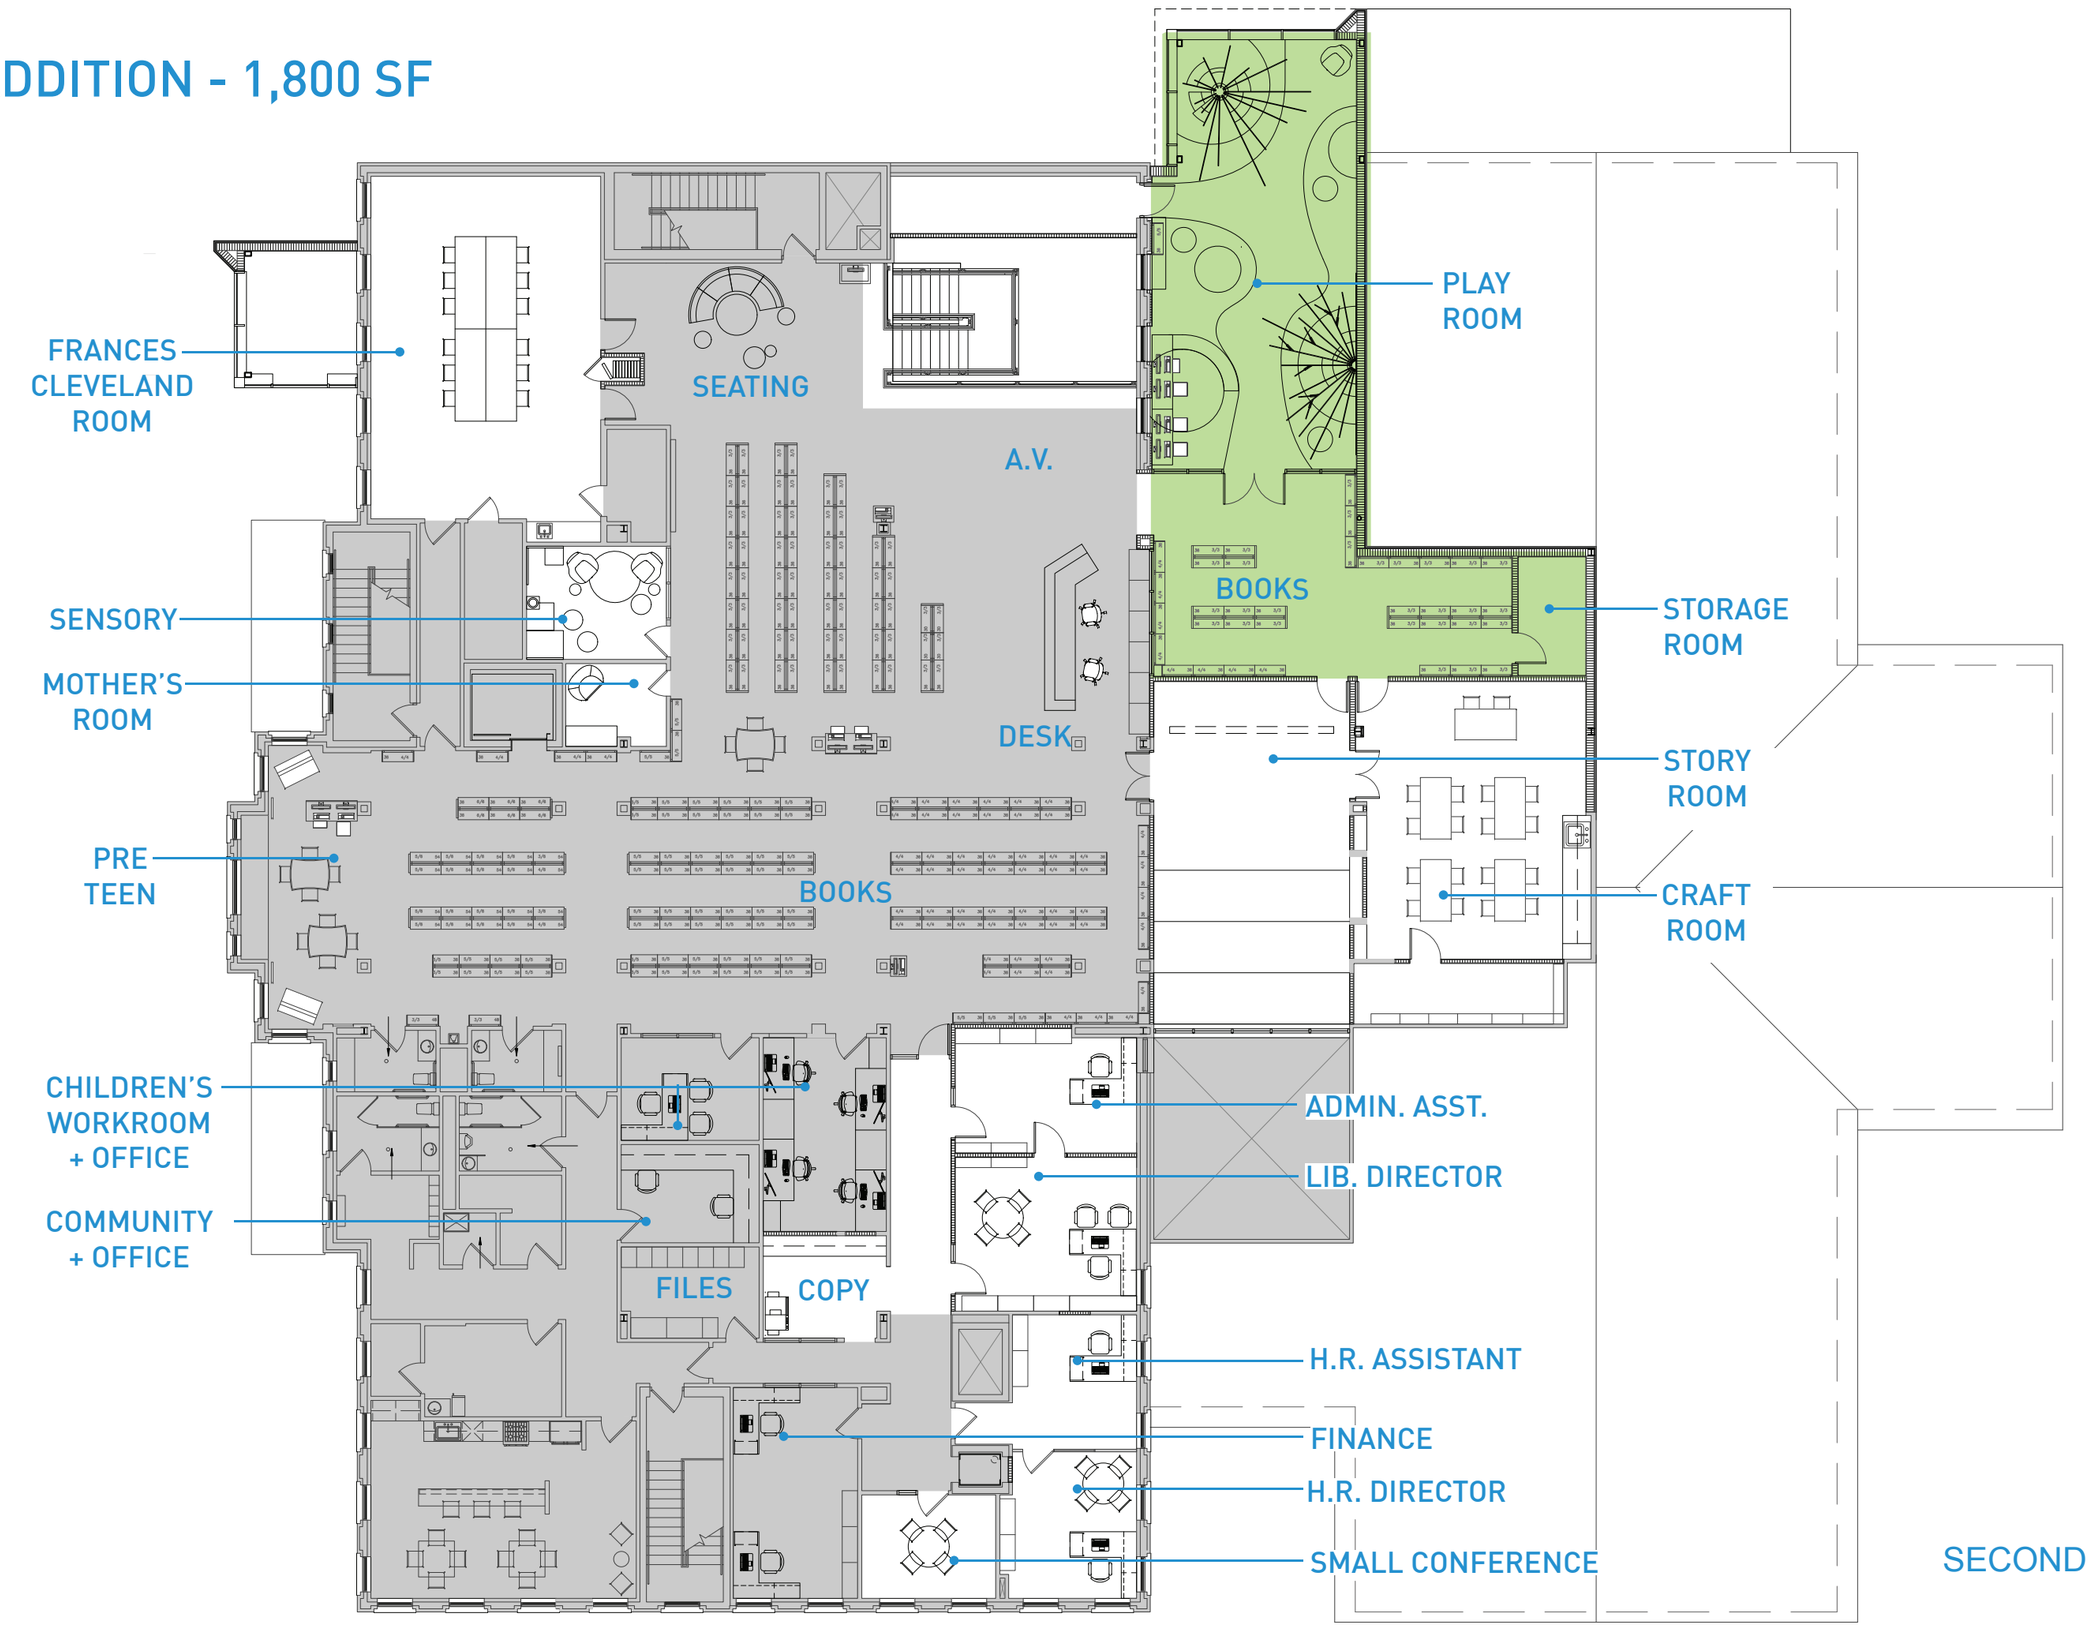

SECOND FLOOR